



1 GROUND FLOOR PLAN
1:250

PRELIMINARY


Issue No.	Date	Description	Chkd
1	08.08.2019	Draft DA Set	NBRS
2	09.08.2019	For Information	NBRS

Drawing Title
GROUND FLOOR PLAN
OPTION 2


Project
Batemans Bay - Aquatic, Arts and Leisure Centre
at
Mackay Park, Batemans Bay, NSW 2536
for
Eurobodalla Shire Council

Architect
NBRARCHITECTURE.
Sydney
61 2 9922 2344
nbrsarchitecture.com
Any form of replication of this drawing in full or in part without the written permission of NBR+PARTNERS Pty Ltd constitutes an infringement of the copyright.
Nominated Architects:
Andrew Duffin NSW 5602
NBRS & Partners Pty Ltd VIC 51197
ABN 16 002 247 565

Date 20/08/2019 9:41:19 AM
Scale 1:250 @ A1
Drawing Reference
18076-NBRSDPA-A-DA-010 2
Revision

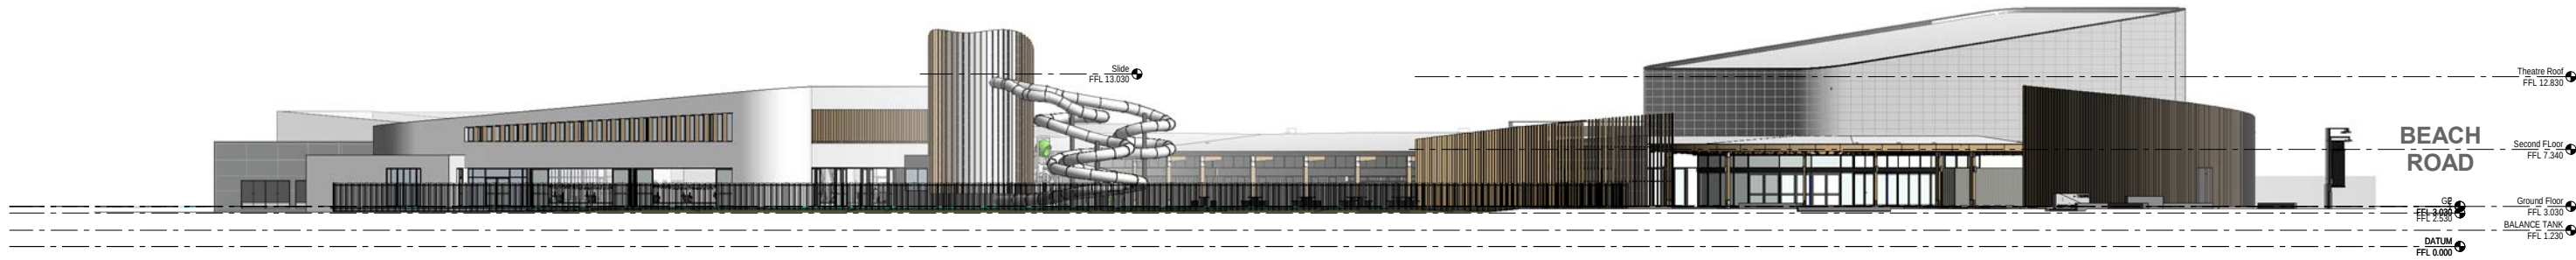

1 VESPER STREET ELEVATION
1 : 250

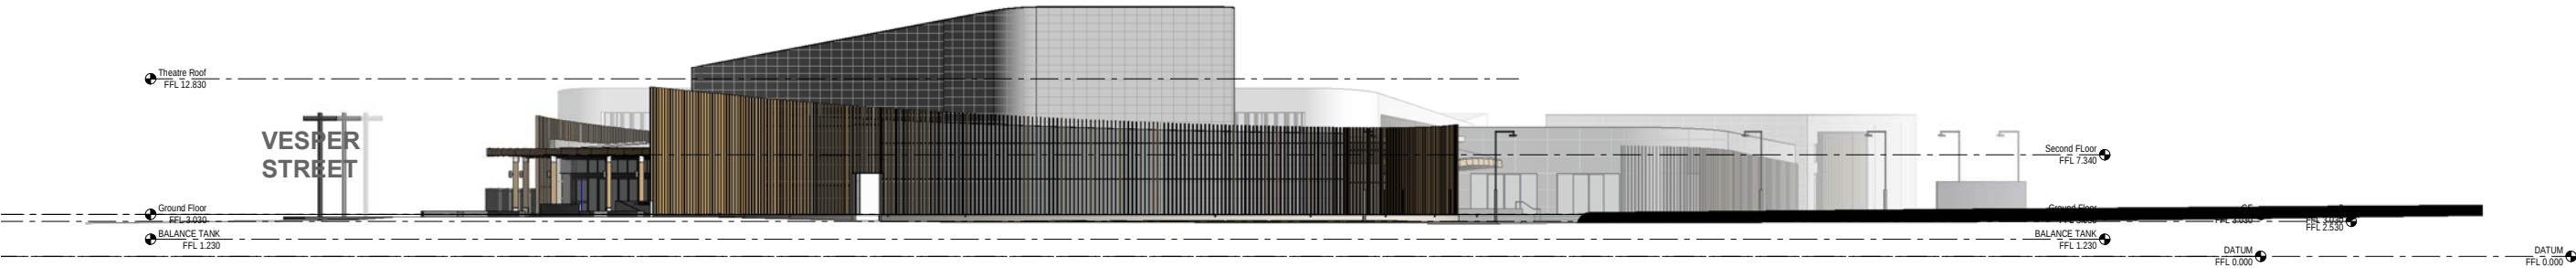

2 BEACH ROAD ELEVATION
1 : 250

Issue No.	Date	Description	Chkd
1	08.08.2019	Draft DA Set	NBRS

PRELIMINARY

Drawing Title
STREET ELEVATIONS

Project
Batemans Bay - Aquatic, Arts and Leisure Centre
at
Mackay Park, Batemans Bay, NSW 2536
for
Eurobodalla Shire Council

Architect
NBRSARCHITECTURE.
Sydney
61 2 9922 2344
Any form of replication of this drawing in full or in part without the written permission of NBRS+PARTNERS Pty Ltd constitutes an infringement of the copyright.
Nominated Architects:
Andrew Duffin NSW 5602
NBRS & Partners Pty Ltd VIC 51197
© 2019
ABN 16 002 247 565


Date 20/08/2019 10:09:31 AM
Scale 1 : 250 @ A1

Drawing Reference
18076-NBRSDPA-A-DA-020 1


Revision



1 ELEVATION 1
1 : 250

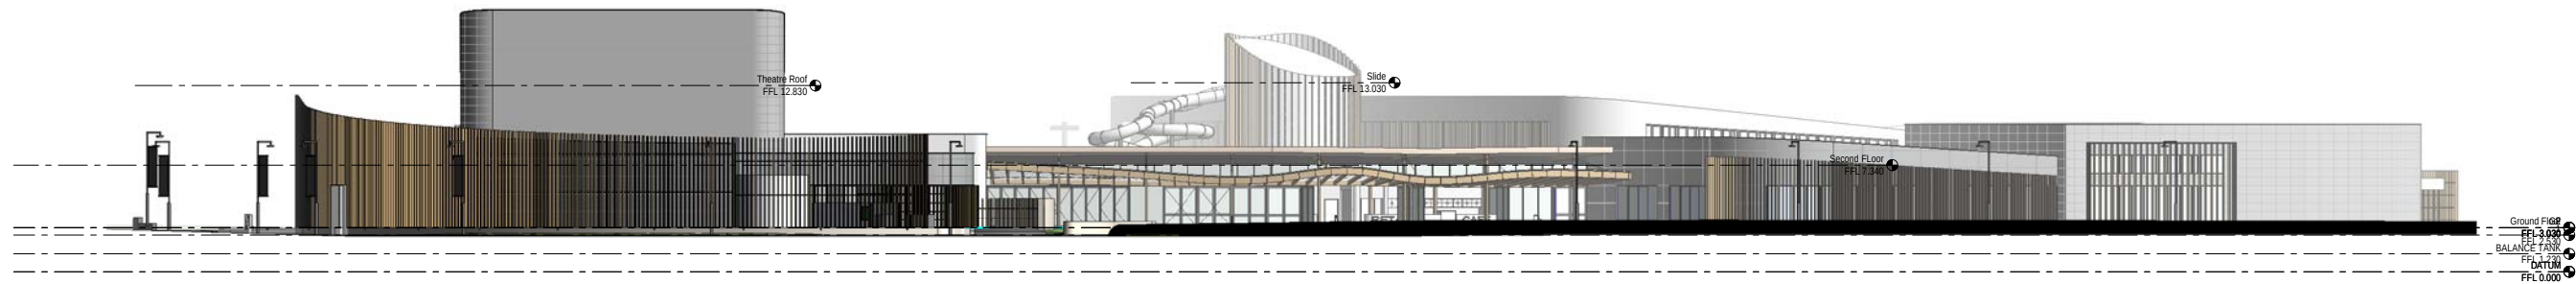

2 ELEVATION 2
1 : 250

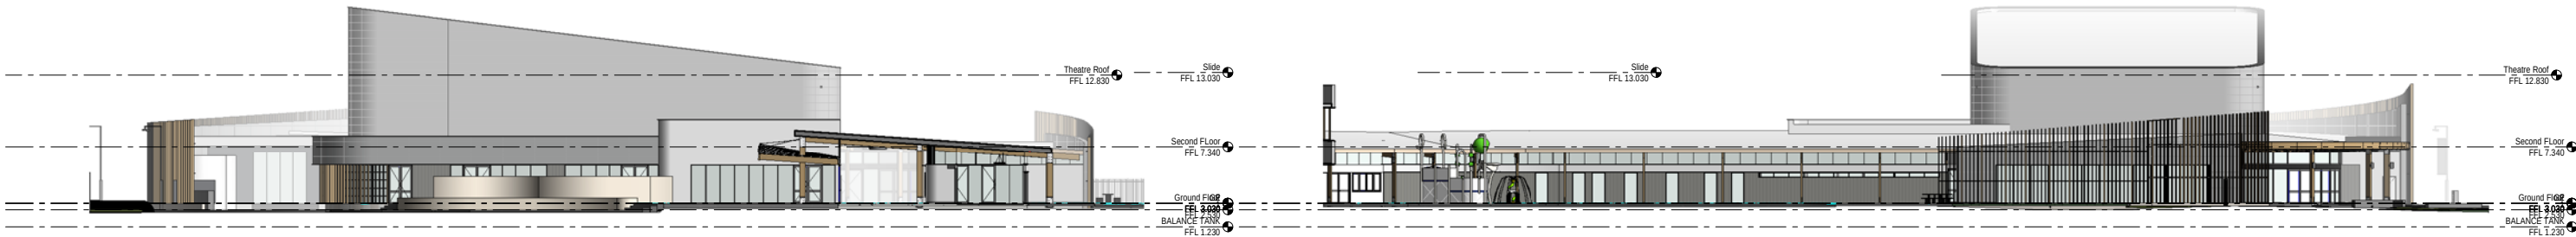

3 ELEVATION 3
1 : 250

4 ELEVATION 4
1 : 250

Issue No.	Date	Description	Chkd
1	08.08.2019	Draft DA Set	NBRS

PRELIMINARY

Drawing Title
ELEVATIONS


Project
Batemans Bay - Aquatic, Arts and
Leisure Centre
at
Mackay Park, Batemans Bay, NSW 2536
for
Eurobodalla Shire Council

Architect
NBR ARCHITECTURE.
Sydney
61 2 9922 2344
Any form of replication of this drawing in full or in part without the written
permission of NBR+PARTNERS Pty Ltd constitutes an infringement of
the copyright.
Nominated Architects:
Andrew Duffin NSW 5602
NBR & Partners Pty Ltd VIC 51197
© 2019
ABN 16 002 247 565

Date 20/08/2019 10:12:41 AM
Scale 1 : 250 @ A1

Drawing Reference
18076-NBRSDPA-A-DA-021 1


Revision

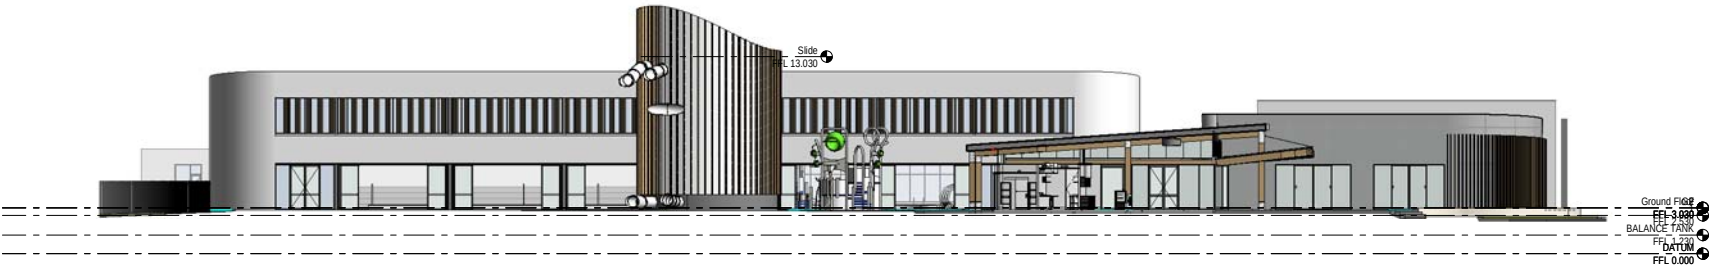

1 ELEVATION 1
1 : 250



2 ELEVATION 2
1 : 250

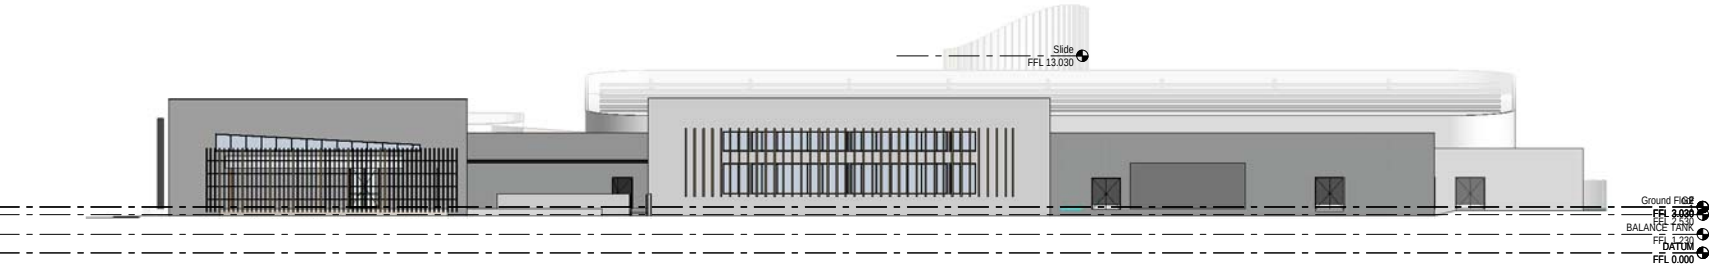

3 ELEVATION 4
1 : 250



4 ELEVATION 3
1 : 250

Issue	No.	Date	Description	Chkd
	1	08.08.2019	Draft DA Set	NBRS

PRELIMINARY

Drawing Title
ELEVATIONS

Project
Batemans Bay - Aquatic, Arts and
Leisure Centre
at
Mackay Park, Batemans Bay, NSW 2536
for
Eurobodalla Shire Council

Architect
NBRSPARTNERS
Sydney
61 2 9922 2344
Any form of replication of this drawing in full or in part without the written
permission of NBRSPARTNERS Pty Ltd constitutes an infringement of
the copyright.
Nominated Architects:
Andrew Duffin NSW 5602
NBRSPARTNERS Pty Ltd VIC 51197
© 2019
ABN 16 002 247 565

Date 20/08/2019 10:10:11 AM
Scale 1 : 250 @ A1

Drawing Reference
18076-NBRSDPA-A-DA-022 1

Revision