GUNDARY RESERVE EXISTING AND POSSIBLE FACILITIES

November, 1999

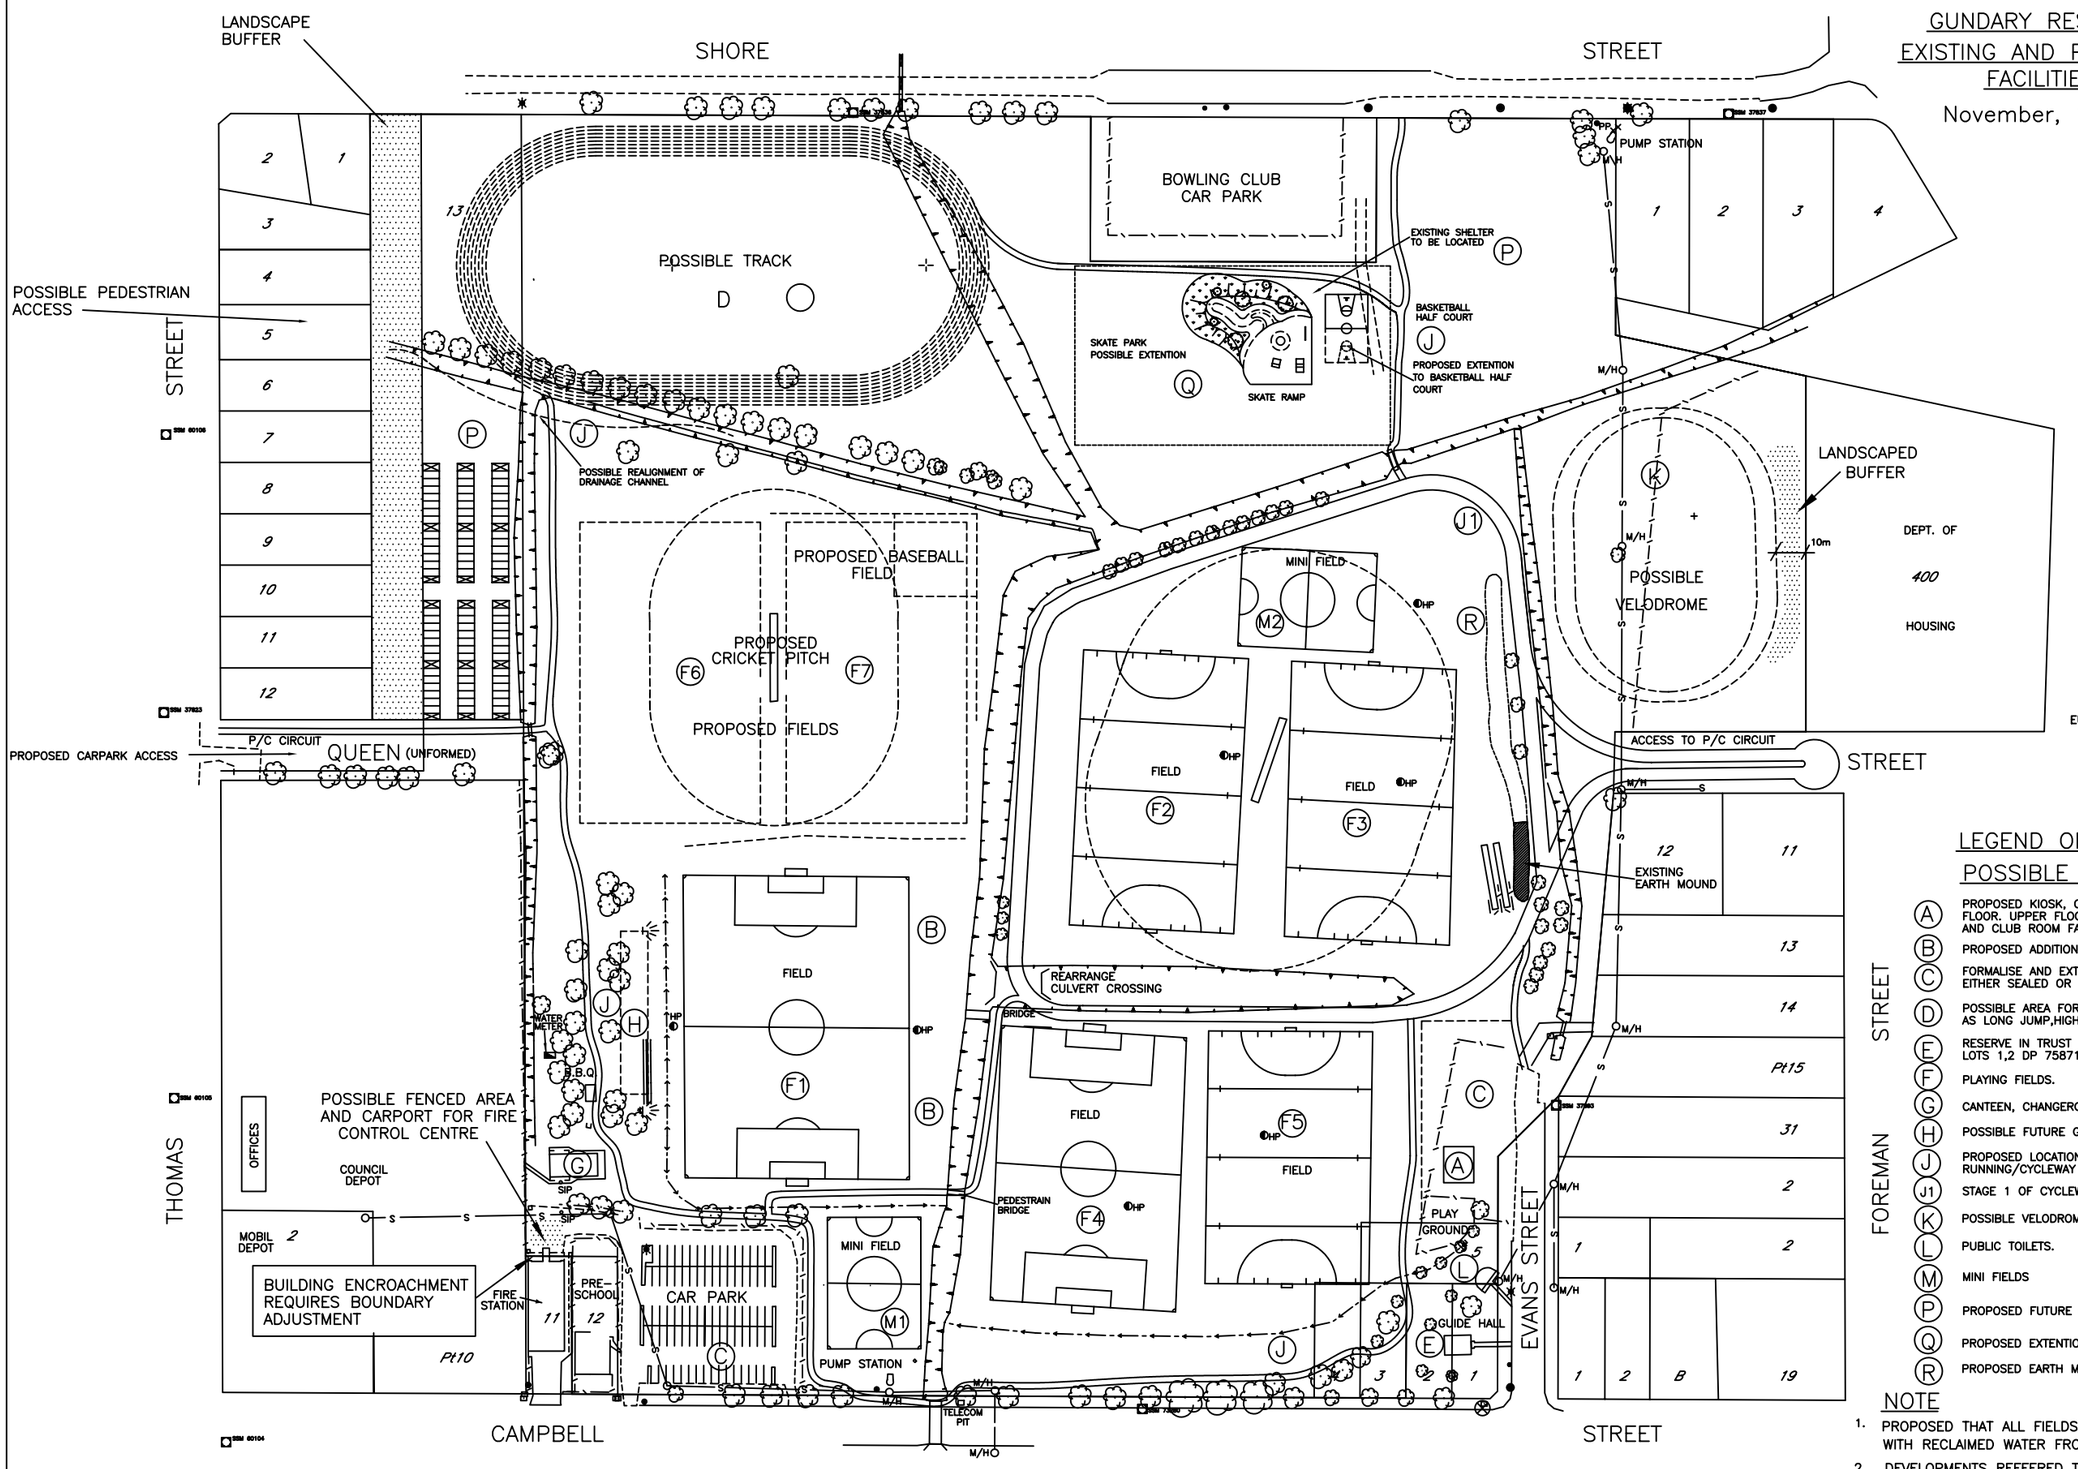

USER GROUPS

MORUYA CRICKET CLUB
MORUYA WOMEN'S TOUCH FOOTBALL
MORUYA SOCCER CLUB
EUROBODALLA SOCCER ASSOCIATION
EUROBODALLA MEN'S HOCKEY
MORUYA DOG OBEDIENCE SCHOOL
MORUYA MEN'S TOUCH FOOTBALL
MORUYA HOCKEY CLUB
EUROBODALLA SKATERS
MORUYA ST MARY'S SCHOOL
MORUYA PRIMARY SCHOOL
MORUYA HIGH SCHOOL
EUROBODALLA COAST HOCKEY ASSOCIATION
EUROBODALLA CYCLISTS & TRIATHLON CLUB INC.

LEGEND OF EXISTING AND POSSIBLE / PROPOSED DEVELOPMENT

- (A) PROPOSED KIOSK, CHANGE ROOMS AND TOILETS ON GROUND FLOOR. UPPER FLOOR TO BE UTILIZED FOR VIEWING PLATFORM AND CLUB ROOM FACILITIES.
- (B) PROPOSED ADDITIONAL LIGHTING TO BE INSTALLED.
- (C) FORMALISE AND EXTEND EXISTING CAR PARKS. EITHER SEALED OR TURFED, LINE MARK AND LANDSCAPED.
- (D) POSSIBLE AREA FOR FUTURE ATHLETICS TRACK AND ATHLETICS SPORTS SUCH AS LONG JUMP,HIGH JUMP, DISCUS ETC.
- (E) RESERVE IN TRUST OF GIRL GUIDES ASSOCIATION N.S.W. LOTS 1,2 DP 758710.
- (F) PLAYING FIELDS.
- (G) CANTEEN, CHANGEROOMS & TOILETS.
- (H) POSSIBLE FUTURE GRAND STANDS.
- (J) PROPOSED LOCATION OF EXERCISE FURNITURE ALONG SHARED PEDESTRIAN/ RUNNING/CYCLEWAY CIRCUIT.
- (J1) STAGE 1 OF CYCLEWAY
- (K) POSSIBLE VELODROME 250m SHORT TRACK.
- (L) PUBLIC TOILETS.
- (M) MINI FIELDS
- (P) PROPOSED FUTURE CARPARKING AREAS.
- (Q) PROPOSED EXTENTION TO SKATE PARK AND BASKETBALL COURT
- (R) PROPOSED EARTH MOUND

NOTE

1. PROPOSED THAT ALL FIELDS TO HAVE UNDER GROUND IRRIGATION WITH RECLAIMED WATER FROM MORUYA TREATMENT WORKS.
2. DEVELOPMENTS REFFERED TO AS "POSSIBLE" REQUIRE DEVELOPMENT APPLICATION APPROVAL.
3. DEVELOPMENTS INDICATED ARE CONCEPTUAL ONLY, FINAL LAYOUTS WILL BE SUBJECT TO DETAILED DESIGN

ORIGIN OF LEVELS	FILE NUMBER	JOB No.
		3590B.DWG

DATUM A.H.D. — SURVEYED S FOSTER — FIELD BOOK — LEVEL BOOK — DRAWN L PARKER — DESIGNED — CHECKED

REDUCTION RATIO
HORIZONTAL – 1:2000
0 10 20 30 40 50 60 70 80 90

APPROVED ON BEHALF OF EUROBODALLA COUNCIL
A CURTIS
FOR DIRECTOR OF WORKS AND FACILITIES
SIGNED
DATE 15/6/95

No.	AMENDMENT DETAILS (A B C D E F)	BY	APPR.	DATE
A	VELODROME REPOSITIONED, POSSIBLE FENCING AND ACTION INDICATED BY ENCROACHMENT OF FIRE CONTROL CENTRE			
B	ATHLETICS TRACK REPOSITIONED, STAGE 1 OF CYCLE WAY, BOUNDARY TO INCLUDE PRE-SCHOOL			

DEVELOPMENT APPROVAL NOT REQUIRED. ENGINEERING REF.

EUROBODALLA SHIRE COUNCIL
MORUYA
GUNDARY RESERVE
PLAN OF MANAGEMENT – PLAN B:
EDITION 2

COUNCIL PLAN No. M 3590
SHEET No. 2 No. OF 2
MICROFILMED