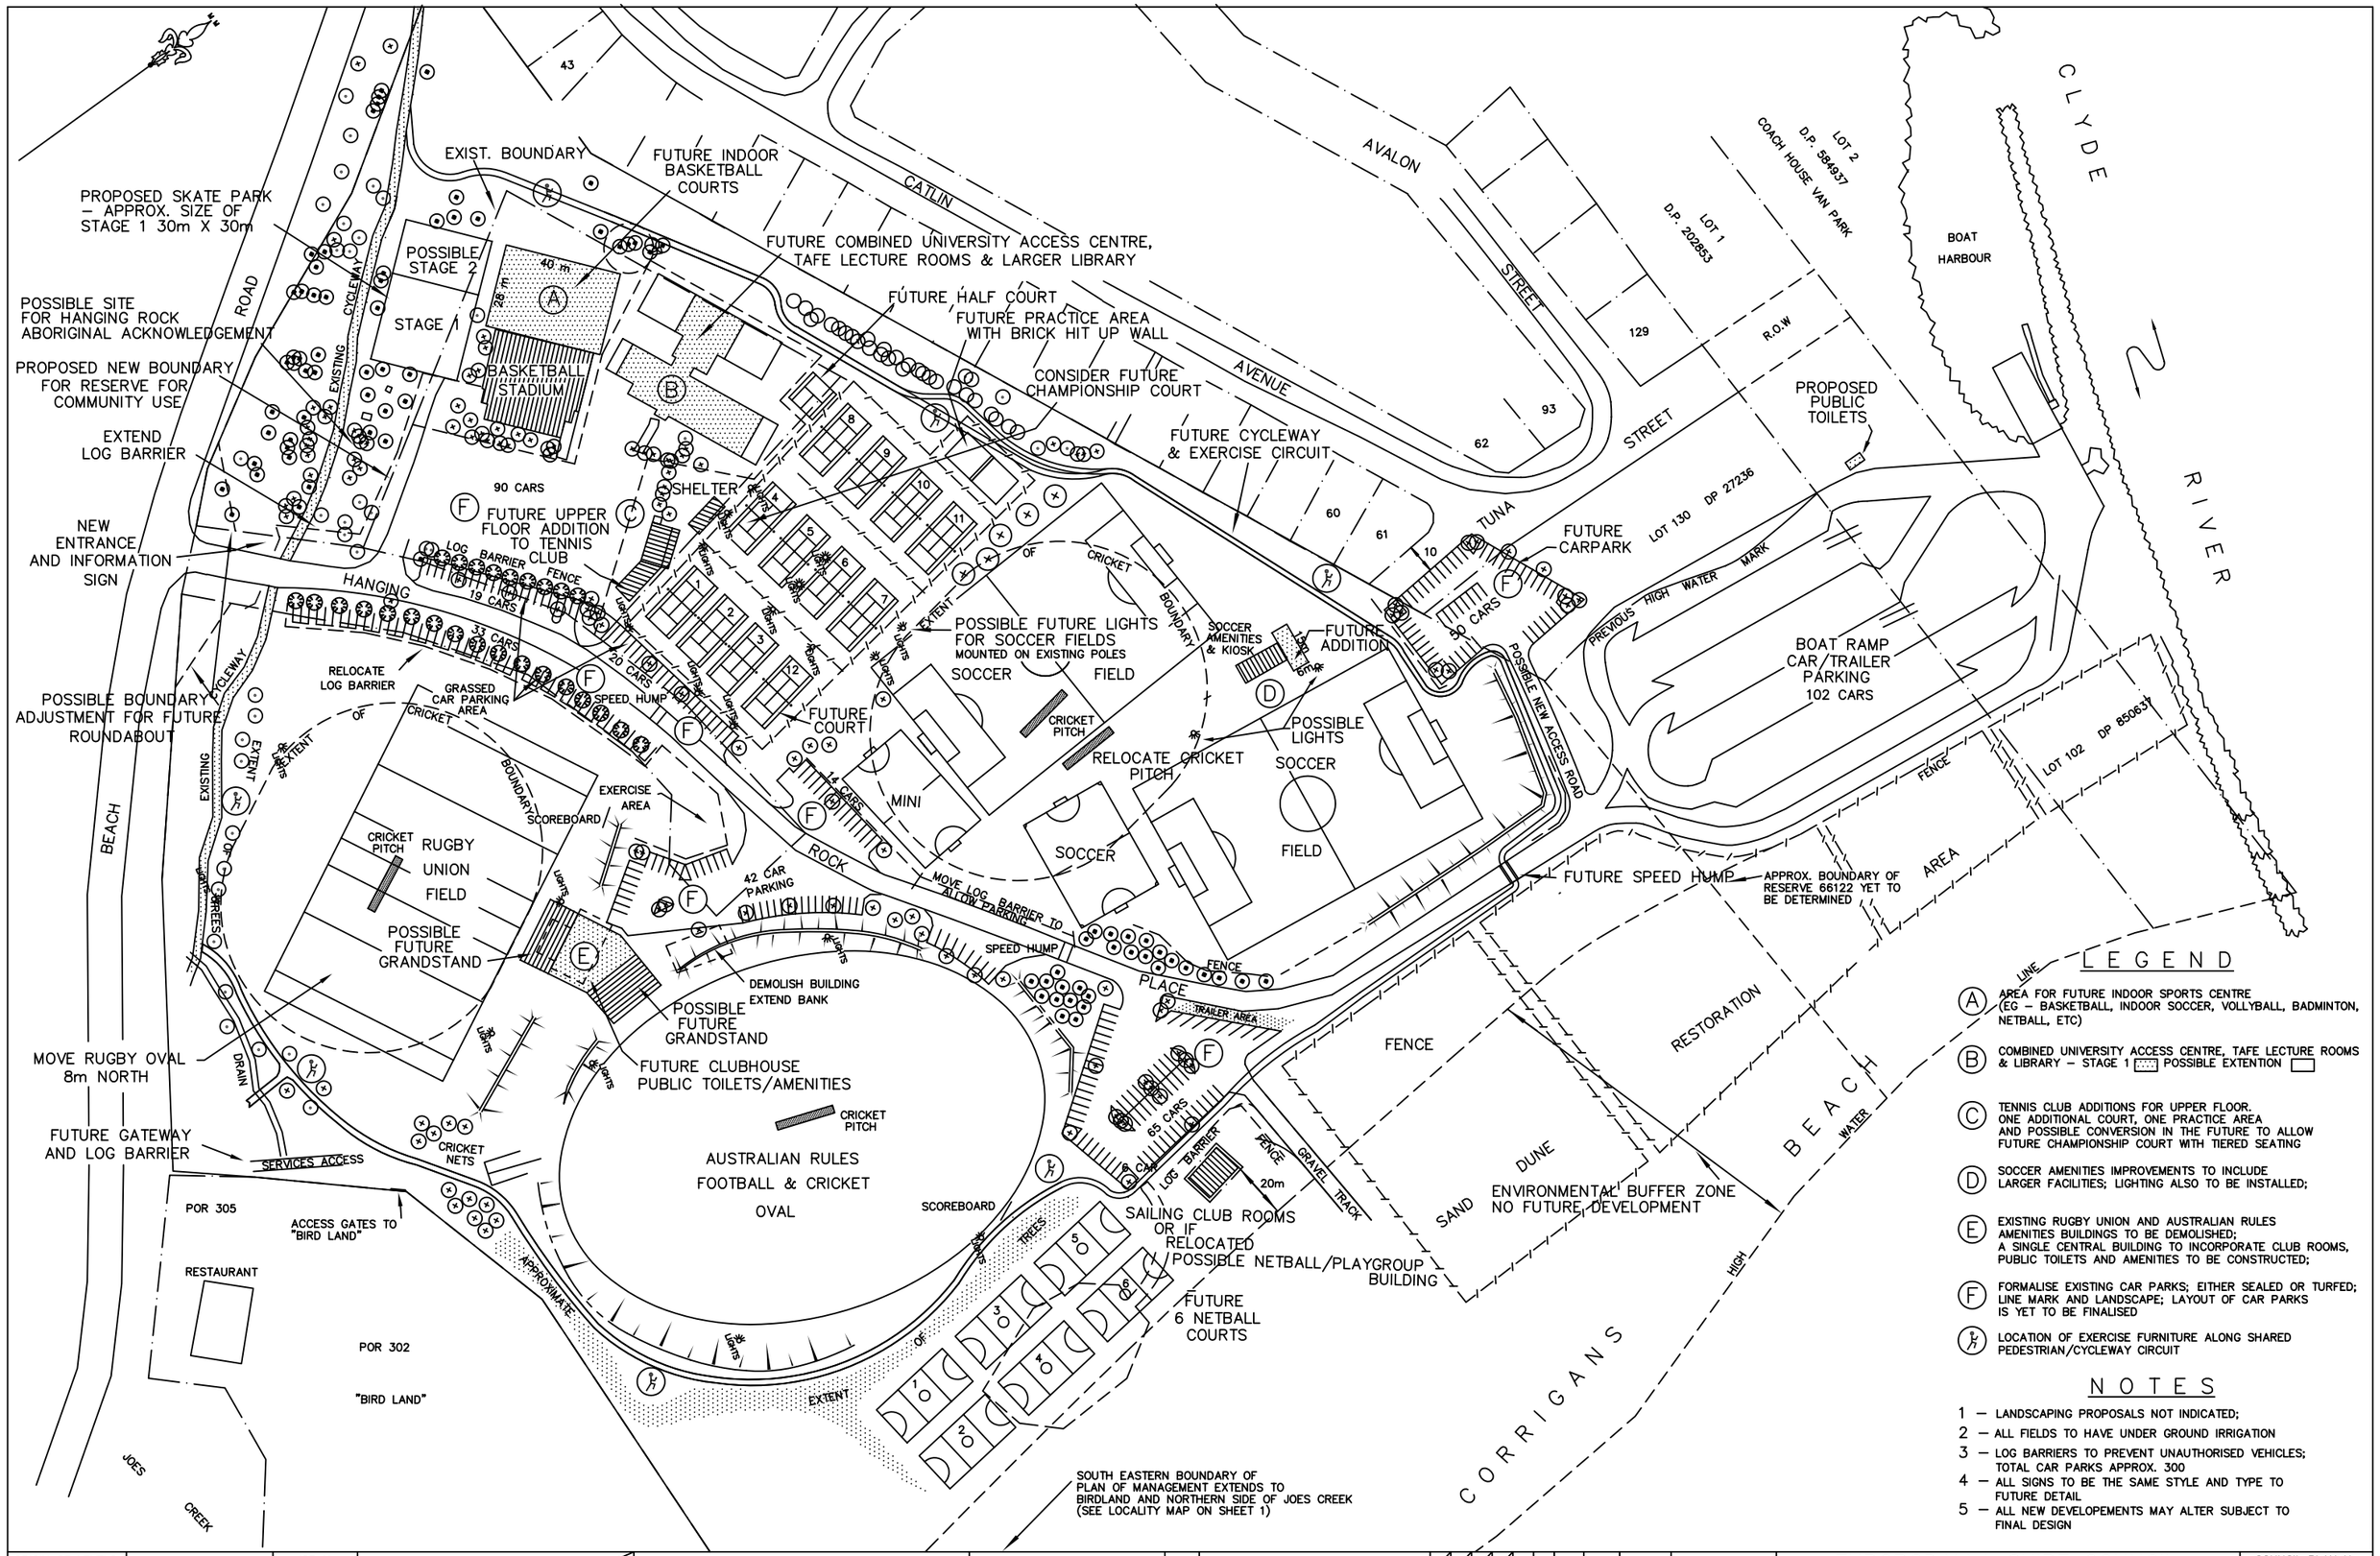

LEGEND

(A) AREA FOR FUTURE INDOOR SPORTS CENTRE (EG – BASKETBALL, INDOOR SOCCER, VOLLYBALL, BADMINTON, NETBALL, ETC)

(B) COMBINED UNIVERSITY ACCESS CENTRE, TAFE LECTURE ROOMS & LIBRARY – STAGE 1 ▭ POSSIBLE EXTENTION ▭

(C) TENNIS CLUB ADDITIONS FOR UPPER FLOOR. ONE ADDITIONAL COURT, ONE PRACTICE AREA AND POSSIBLE CONVERSION IN THE FUTURE TO ALLOW FUTURE CHAMPIONSHIP COURT WITH TIERED SEATING

(D) SOCCER AMENITIES IMPROVEMENTS TO INCLUDE LARGER FACILITIES; LIGHTING ALSO TO BE INSTALLED;

(E) EXISTING RUGBY UNION AND AUSTRALIAN RULES AMENITIES BUILDINGS TO BE DEMOLISHED; A SINGLE CENTRAL BUILDING TO INCORPORATE CLUB ROOMS, PUBLIC TOILETS AND AMENITIES TO BE CONSTRUCTED;

(F) FORMALISE EXISTING CAR PARKS; EITHER SEALED OR TURFED; LINE MARK AND LANDSCAPE; LAYOUT OF CAR PARKS IS YET TO BE FINALISED

LOCATION OF EXERCISE FURNITURE ALONG SHARED PEDESTRIAN/CYCLEWAY CIRCUIT

NOTES

1 – LANDSCAPING PROPOSALS NOT INDICATED;
2 – ALL FIELDS TO HAVE UNDER GROUND IRRIGATION
3 – LOG BARRIERS TO PREVENT UNAUTHORISED VEHICLES; TOTAL CAR PARKS APPROX. 300
4 – ALL SIGNS TO BE THE SAME STYLE AND TYPE TO FUTURE DETAIL
5 – ALL NEW DEVELOPEMENTS MAY ALTER SUBJECT TO FINAL DESIGN

ORIGIN OF LEVELS	FILE NUMBER	JOB No.
	91.3047	

DATUM	SURVEYED	DRAWN GA/DB
A.H.D.	FIELD BOOK	
	LEVEL BOOK	CHECKED

DESIGNED FOR K.P.H
FORMATION WIDTH
PAVEMENT WIDTH
NORMAL CROSSFALL
PAVEMENT DEPTH

REDUCTION RATIO
SCALE 1:1000
0 10 20 30 40 50 60 70 80 90 100

APPROVED ON BEHALF OF EUROBODALLA SHIRE COUNCIL
W.SHARPE
SHIRE ENGINEER
(SIGNED ON ORIGINAL)
DATE 4 – 8– 92

No.	AMENDMENT DETAILS (A B C D E F)	BY	APPR.	DATE
A	CHANGE COMMUNITY CENTRE AREA (INDOOR SPORTING COMPLEX DELETED) AS PER COUNCIL RESOLUTION ON 13.7.93	J.C.		25.11.93
B	COMMUNITY CENTRE MODIFIED	D.B.		14–11–96
C	PLAN UPDATED AS PER COUNCIL RESOLUTION ON.....	G.A.		
D	PLAN UPDATED	G.A.		10–11–98

DEVELOPMENT APPROVAL IS / NOT REQUIRED 2385P2

EUROBODALLA SHIRE COUNCIL
BATEMANS BAY
HANGING ROCK RECREATIONAL RESERVE
BEACH ROAD
PLAN OF MANAGEMENT

COUNCIL PLAN No. M 2385/P

SHEET No.	No. OF
2	2