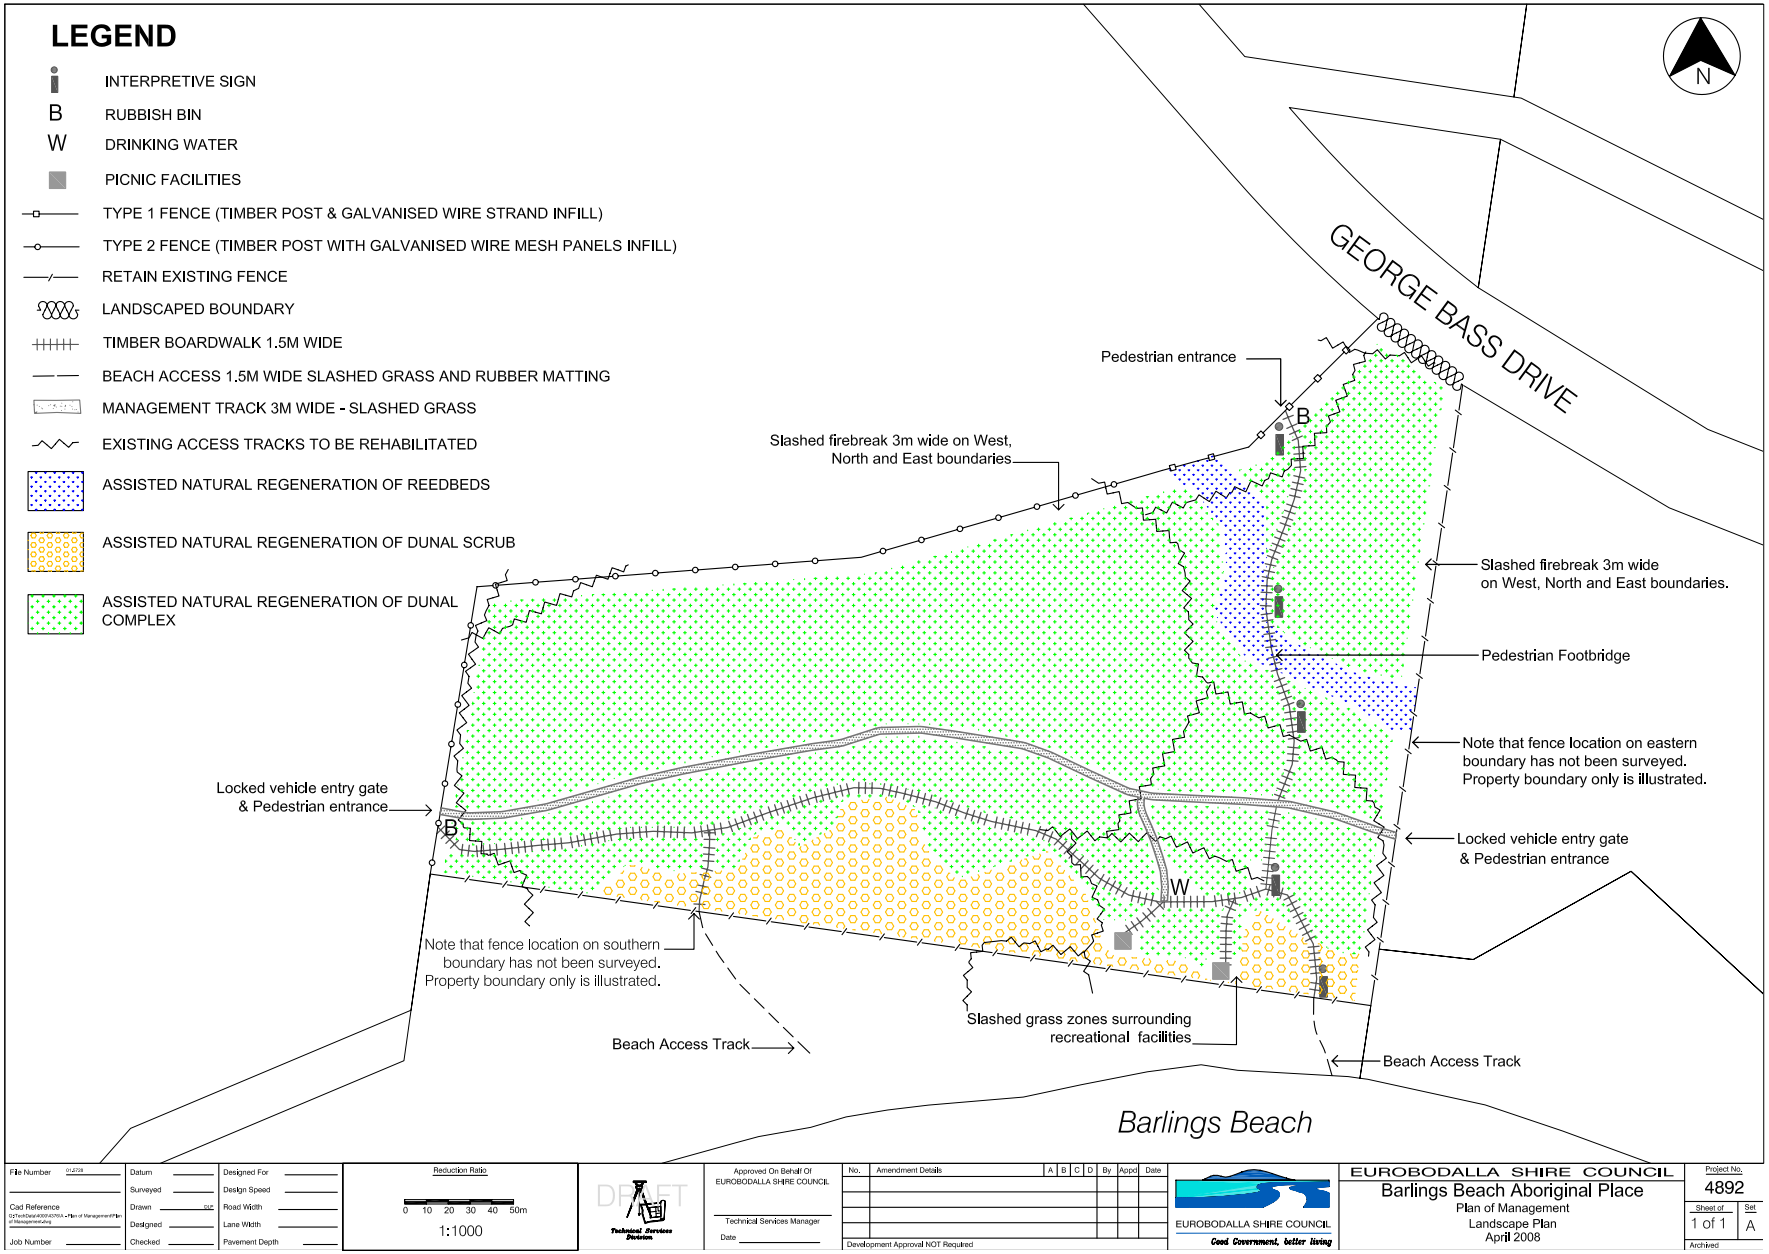
LEGEND
INTERPRETIVE SIGN
B RUBBISH BIN
W DRINKING WATER
PICNIC FACILITIES
TYPE 1 FENCE (TIMBER POST & GALVANISED WIRE STRAND INFILL)
TYPE 2 FENCE (TIMBER POST WITH GALVANISED WIRE MESH PANELS INFILL)
RETAIN EXISTING FENCE
LANDSCAPED BOUNDARY
TIMBER BOARDWALK 1.5M WIDE
BEACH ACCESS 1.5M WIDE SLASHED GRASS AND RUBBER MATTING
MANAGEMENT TRACK 3M WIDE - SLASHED GRASS
EXISTING ACCESS TRACKS TO BE REHABILITATED
ASSISTED NATURAL REGENERATION OF REEDBEDS
ASSISTED NATURAL REGENERATION OF DUNAL SCRUB
ASSISTED NATURAL REGENERATION OF DUNAL COMPLEX
N
GEORGE BASS DRIVE
Pedestrian entrance
Slashed firebreak 3m wide on West, North and East boundaries
Slashed firebreak 3m wide on West, North and East boundaries.
Pedestrian Footbridge
Note that fence location on eastern boundary has not been surveyed. Property boundary only is illustrated.
Locked vehicle entry gate & Pedestrian entrance
Locked vehicle entry gate & Pedestrian entrance
Note that fence location on southern boundary has not been surveyed. Property boundary only is illustrated.
Slashed grass zones surrounding recreational facilities
Beach Access Track
Beach Access Track
Barlings Beach
EUROBODALLA SHIRE COUNCIL
Barlings Beach Aboriginal Place
Plan of Management
Landscape Plan
April 2008
Project No. 4892
Sheet of 1 of 1
Set A
Reduction Ratio 1:1000
DRAFT
Approved On Behalf Of EUROBODALLA SHIRE COUNCIL
Technical Services Manager
Development Approval NOT Required
Good Government, better living