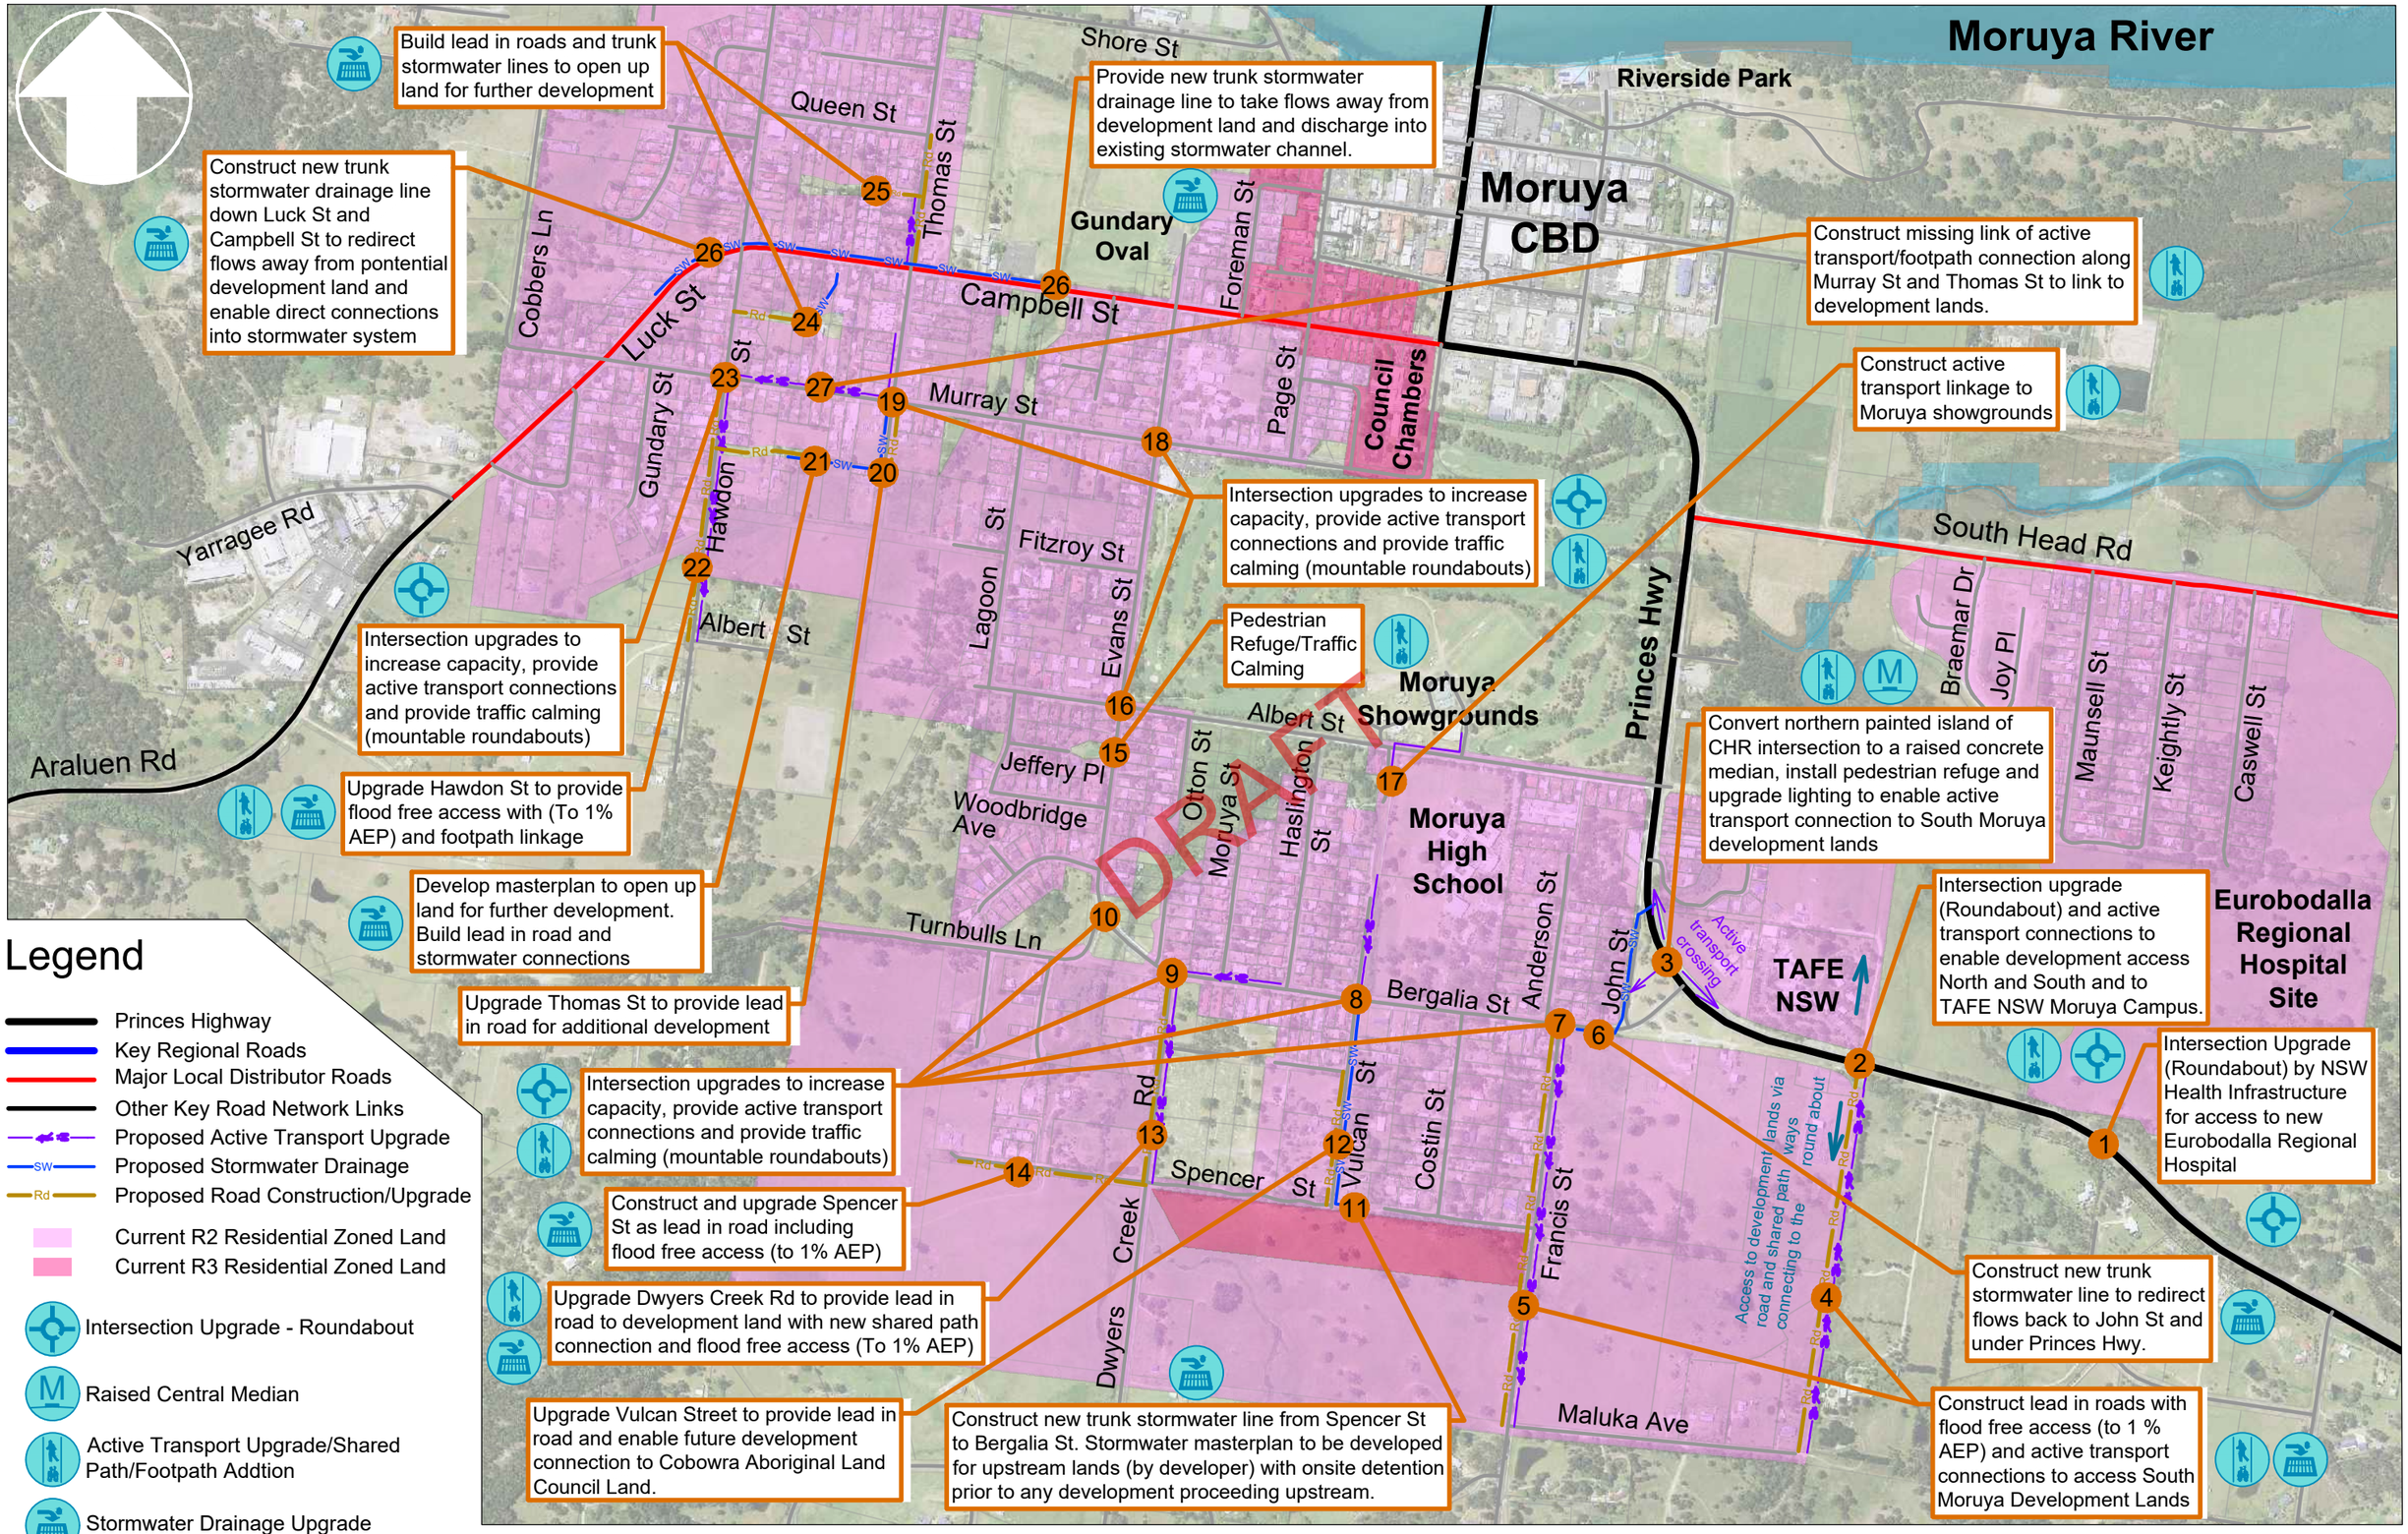

eurobodalla shire council

Note: Plan Currently Under Review

Scale 1:10,000

0 0.6km

DRAFT - 06/03/2023

Moruya Housing Infrastructure

Providing Infrastructure Needed for New Homes in Moruya