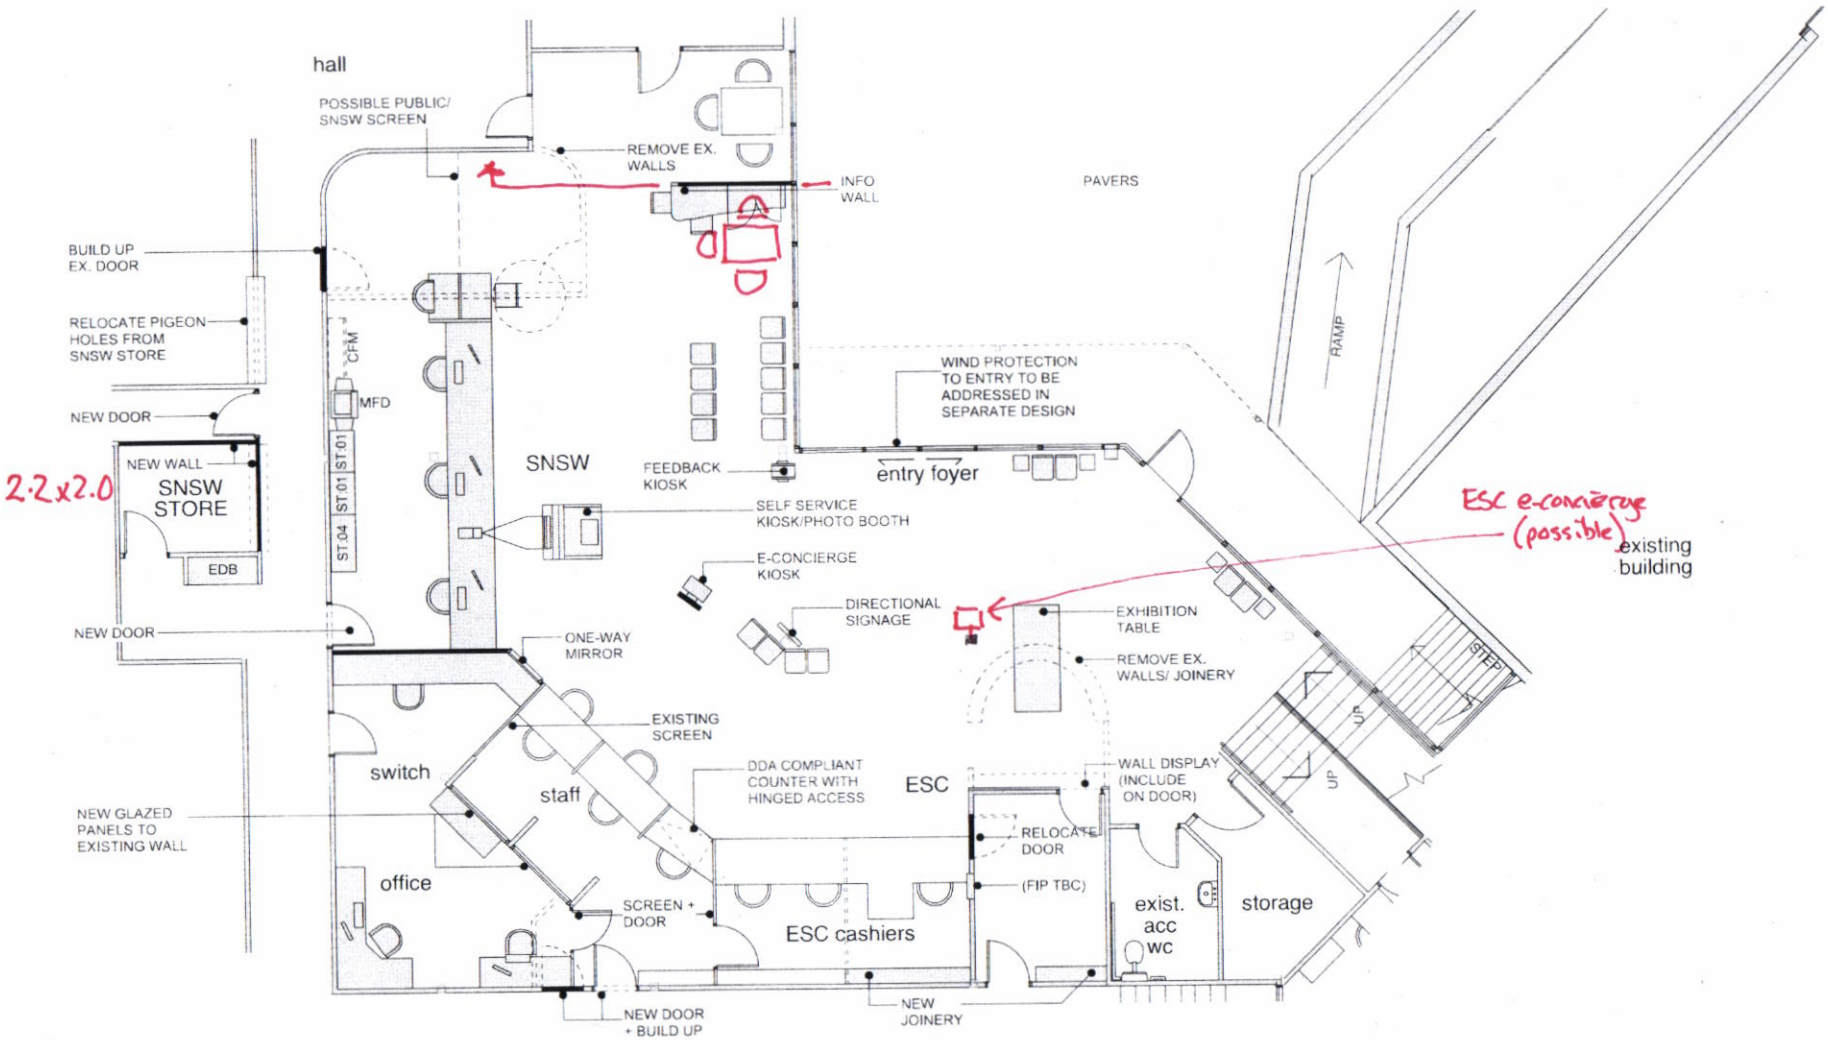

Edmiston Jones

floor PLAN

TN MN W E S

1 0 1 2 3 4 5 6 7

LEGEND

- NEW STEEL STUD FRAMED WALL
- DEMOLISH WALL OR ITEM
- EXISTING WALL

ESC Admin Building A&A
for Eurobodalla Shire Council
at Vulcan Street, Moruya 2537

WOLLONGONG
10 Belmore Street
Wollongong
NSW 2500
T 02 42 261 387
F 02 42 286 405
W www.aej.com.au

NOWRA
92 North Street
Nowra
NSW 2541
T 02 44 216 822
F 02 44 221 963
E aej@aej.com.au

BATEMANS BAY
1 North Street
Batemans Bay
NSW 2536
T 02 44 727 388
F 02 44 221 963

Nominated Architect Steven Bayer Reg. No. 5880 Tilment Pty Ltd ABN 67 003 163 451

REV	DESCRIPTION	DATE
A	REVISED MEASUREMENTS & ESC CASHIERS	10/6/16

PROJECT #: 16-0015
SCALE: 1:100 @ A3
DRAWN: EM CHECKED: ??
DRAWING NO. S1/1 REVISION A

16-0015 ESC Admin Building A&A vwx 10/6/16

COPYRIGHT OF TILMENT PTY LTD (ACN 003 163 451) trading as ARCHITECTS EDMISTON JONES © 2015